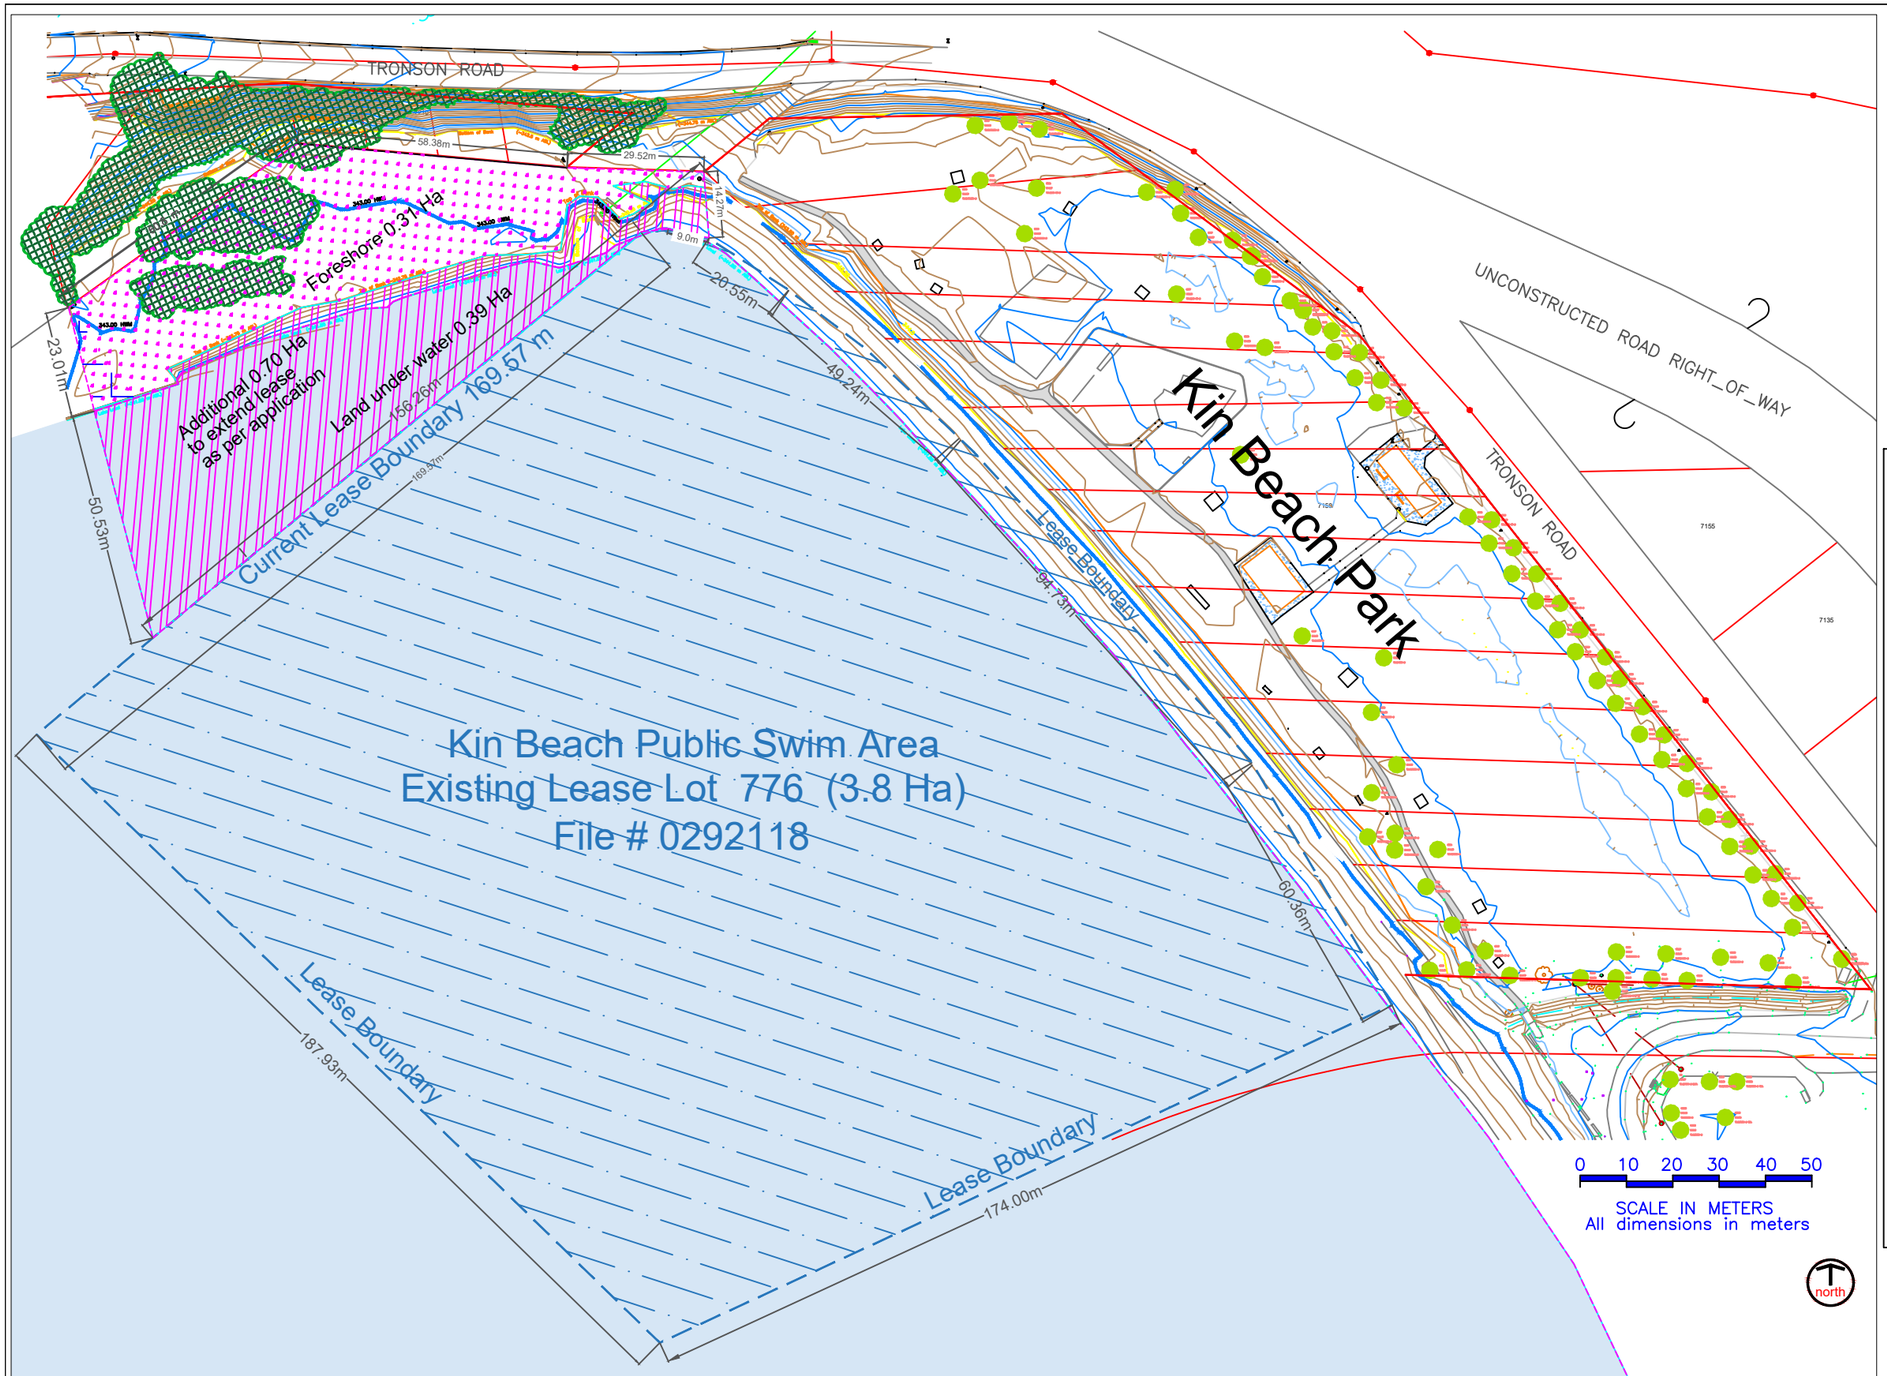

FLNRORD Application #100307841 to Extend the Existing Aquatic Land Lease 776 to include additional improvements to adjacent park properties.

The City of Vernon is improving the Public Lake Access at 7200 Tronson Road (Lake Access Road Right-of-Way) and lower portions of 7202, 7204, 7210 and 7212 Tronson with an access road, parking area, trails and amenties for a dog park and beach, as per City of Vernon Parks Master Plan 2015 and Council direction 2017.

Legend

- Existing Trees Inventory
- Property Lot Lines
- Road Right-of-Way
- High Water Mark 343.0 m ASL
- Lake Level on day of Survey (Oct 2018)
- Top of Bank
- Bottom of Bank
- Lake
- Existing Lease Lot
- Application Area
- Existing Tree Canopy

CITY OF Vernon

Drawn by : S. Abbott
Date Drawn: January 15, 2020
Based on SEL Survey, January 2019
Page 1 of 1

Map of Existing Aquatic Land Lease 766 and Area Requested for Extension